SKETCH OF SURVEY OF THAT PART OF DISTRICT LOT 89 MALAHAT DISTRICT LYING TO THE NORTH OF PARCEL D (DD405381I) AND TO THE NORTH OF THE RIGHT OF WAY OF THE CANADIAN NORTHERN PACIFIC RAILWAY AS SAID RIGHT OF WAY IS SHOWN OUTLINED IN RED ON PLAN DEPOSITED IN DD 12768F

SCALE 1 : 1250

ALL DISTANCES ARE IN METRES AND DECIMALS THEREOF UNLESS OTHERWISE INDICATED.

10 5 0 10 25 50

PARCEL IDENTIFIER: 009-351-744
CIVIC ADDRESS: 1875 SOOKE LAKE ROAD, COWICHAN VALLEY BC

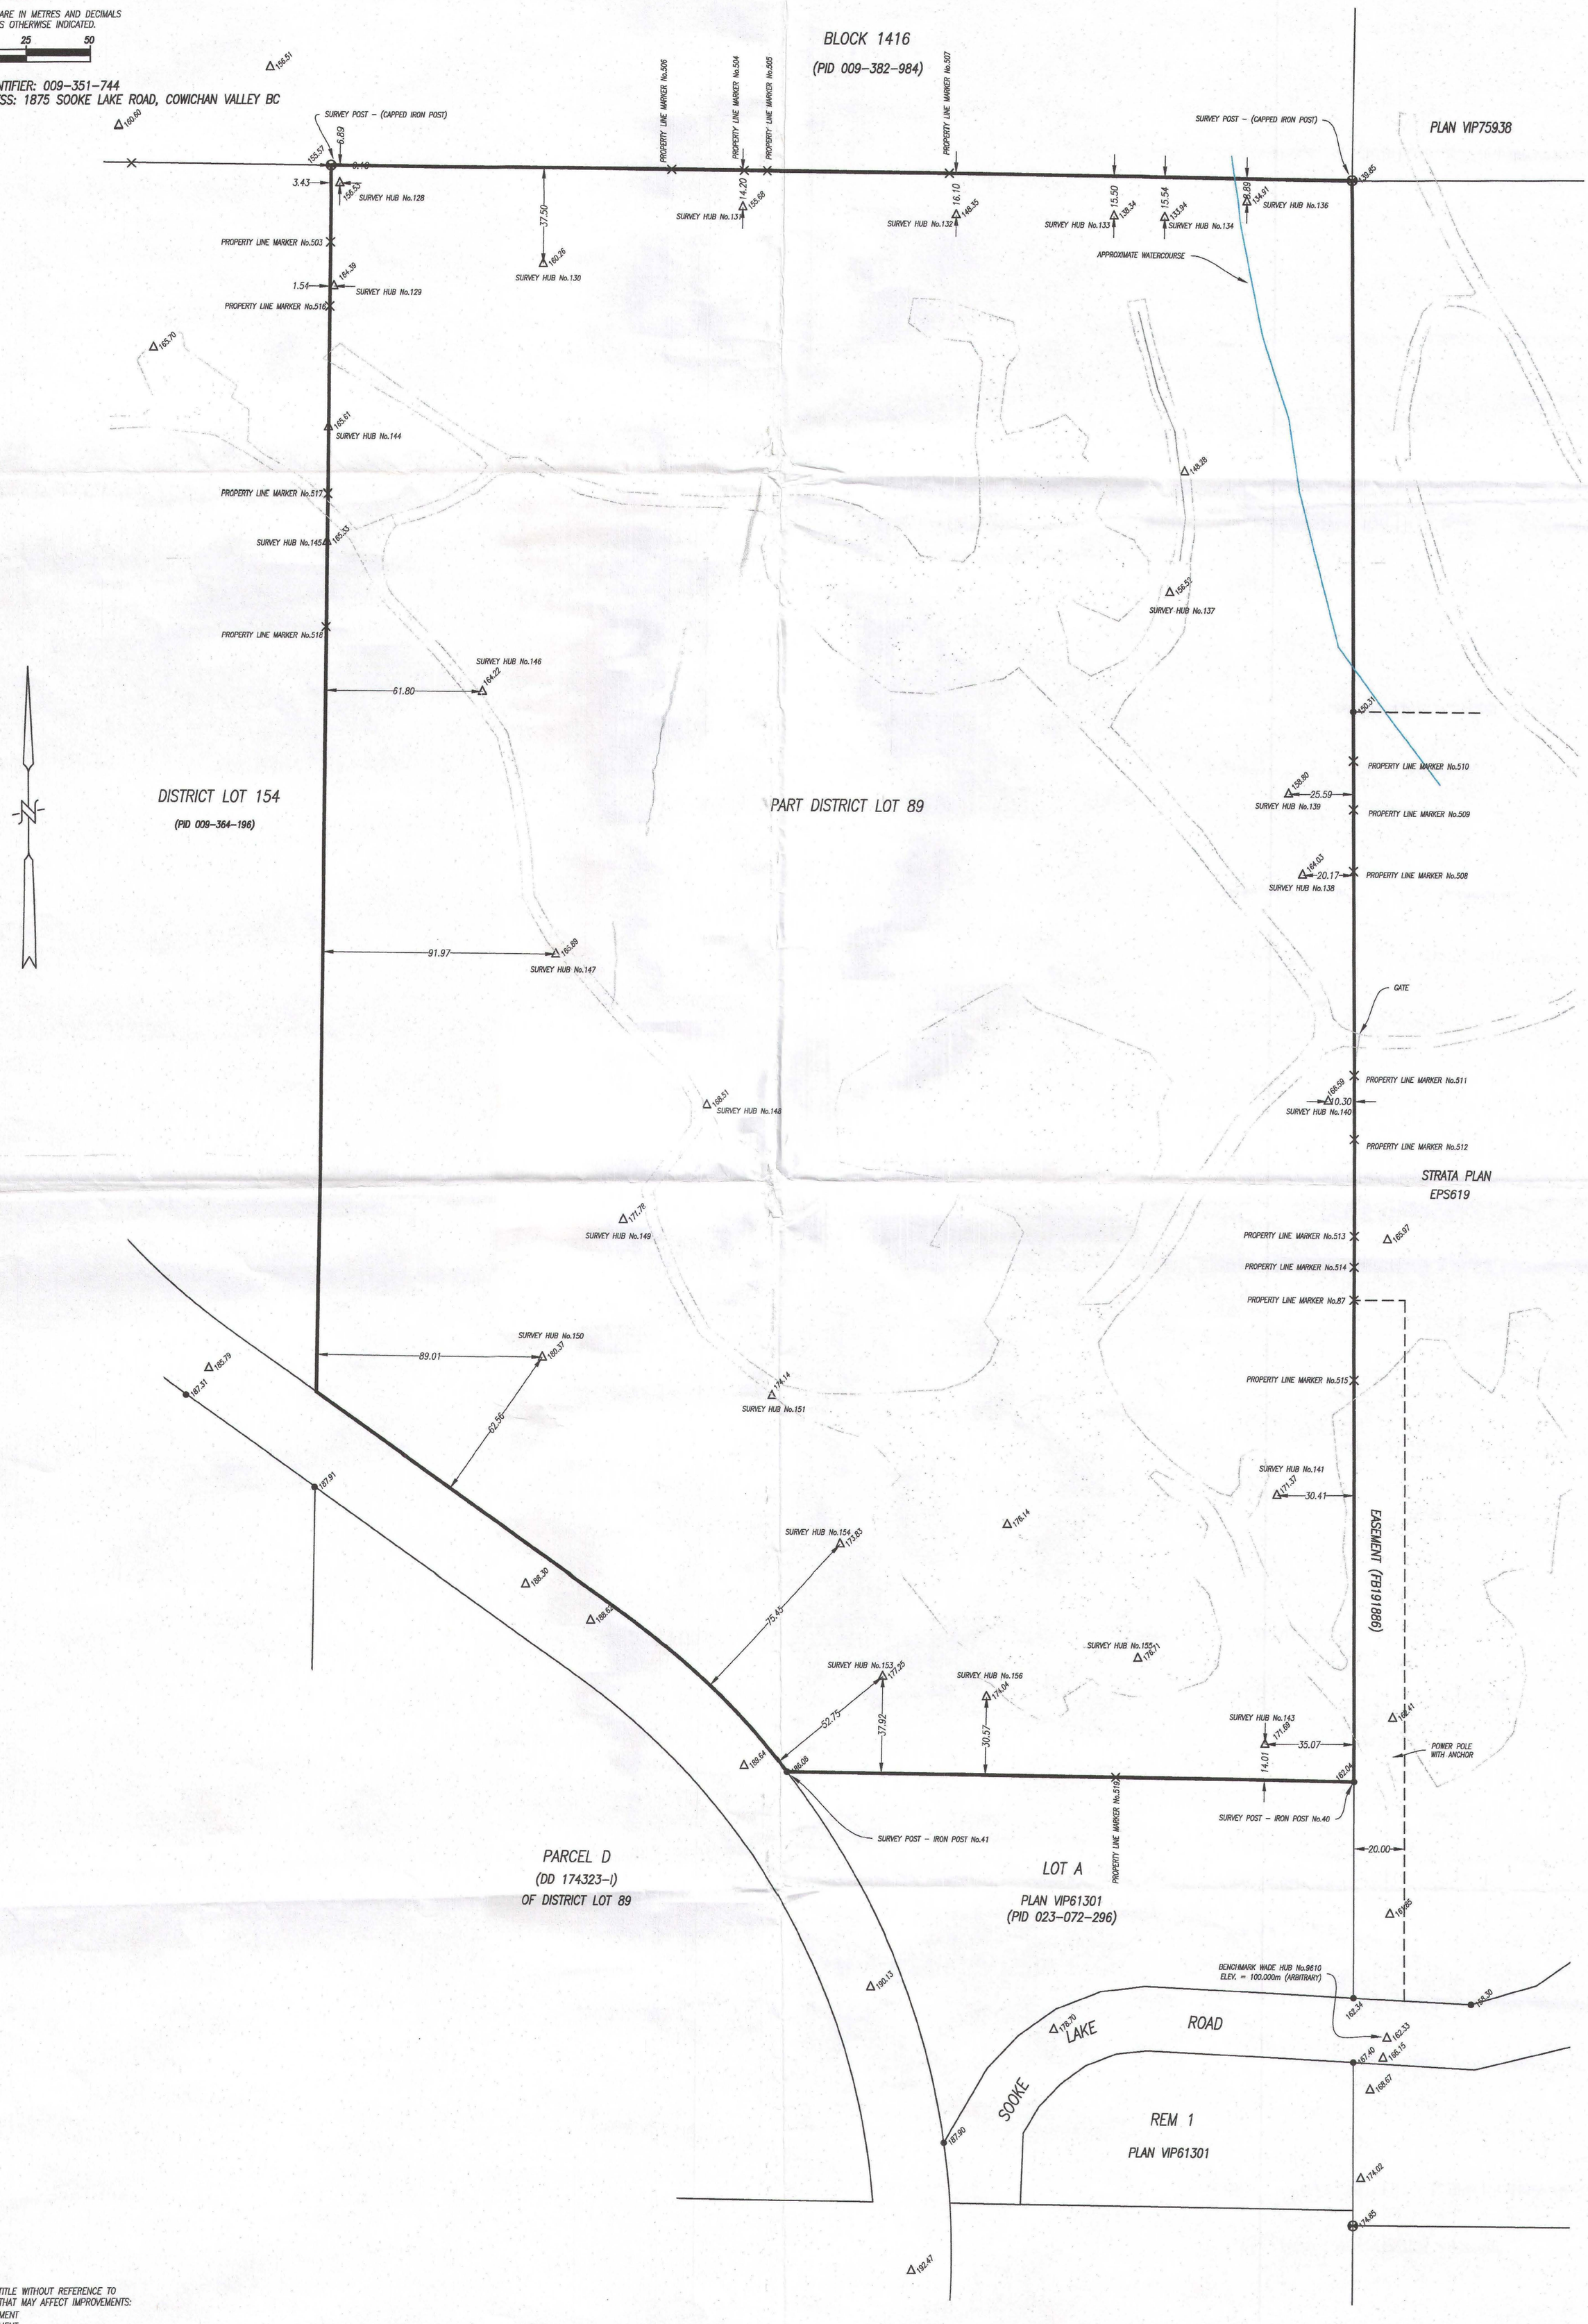

CHARGE(S) ON TITLE WITHOUT REFERENCE TO SURVEY PLANS THAT MAY AFFECT IMPROVEMENTS:
128144G EASEMENT
FB191888 EASEMENT

ELEVATIONS ARE IN METRES (GEODETIC)
ELEVATIONS REFERENCED TO
ACTIVE CONTROL POINT
ELEVATION = 22.501m

WADE & ASSOCIATES LAND SURVEYING LTD.
BC LAND SURVEYORS
MISSION & MAPLE RIDGE
PHONE: (604) 826-9561 OR 463-4753
FILE: M3325-01

PREPARED FOR: 0987391 BC LTD

SURVEYED:
MARCH 6TH to 9TH, 2018

DATED THIS 16TH DAY OF JULY, 2018

DEVON PALLMANN, B.C.L.S.